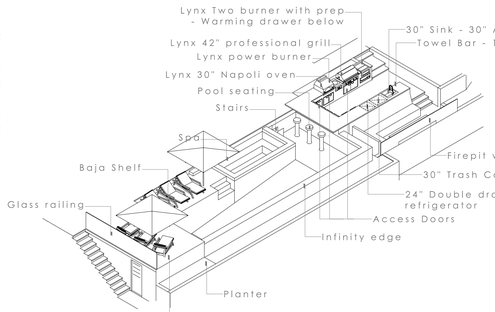

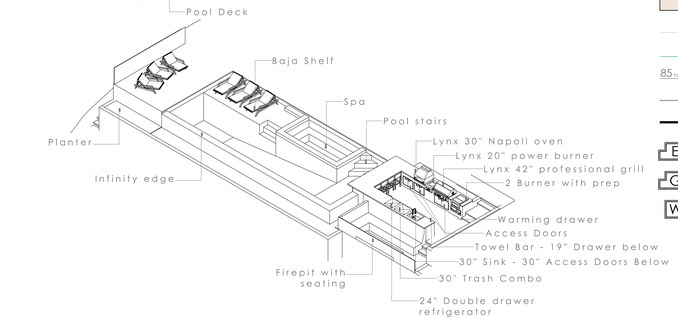

Pool Deck Axons

scale N.T.S.

Site Plan Notes

Site Plan Note

Saw cut concrete finish to be "Sand Finish" - use Top Cast retardant No. Code '05' - Sand blast finish color to be integral - Davis "Miami Buff" 5447 — 1

Decomposed Granite - California Gold — 2

Crushed Granite #5 — 3

Dura Edge - Steel finish

SITE LEGEND

- Landscaping - Vegetation
- Existing Residence to Remain
- Addition to Residence
- Existing Grade
- Proposed Grade
- 85 Nat. grade — Natural Grade
- Setback Line
- Property Line
- E Electric Panel
- G Gas Meter
- W Water Meter

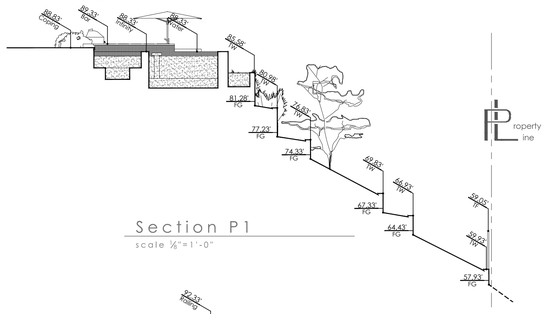

Section P1

scale 1/8"=1'-0"

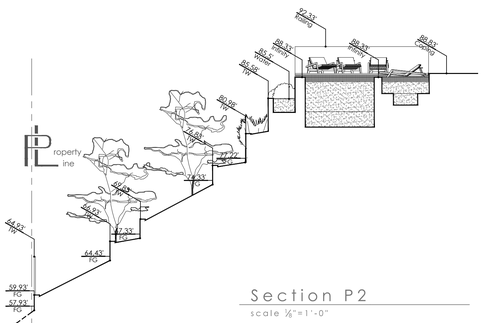

Section P2

scale 1/8"=1'-0"

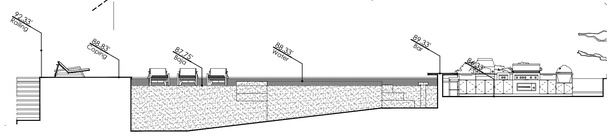

Section P3

scale 1/8"=1'-0"

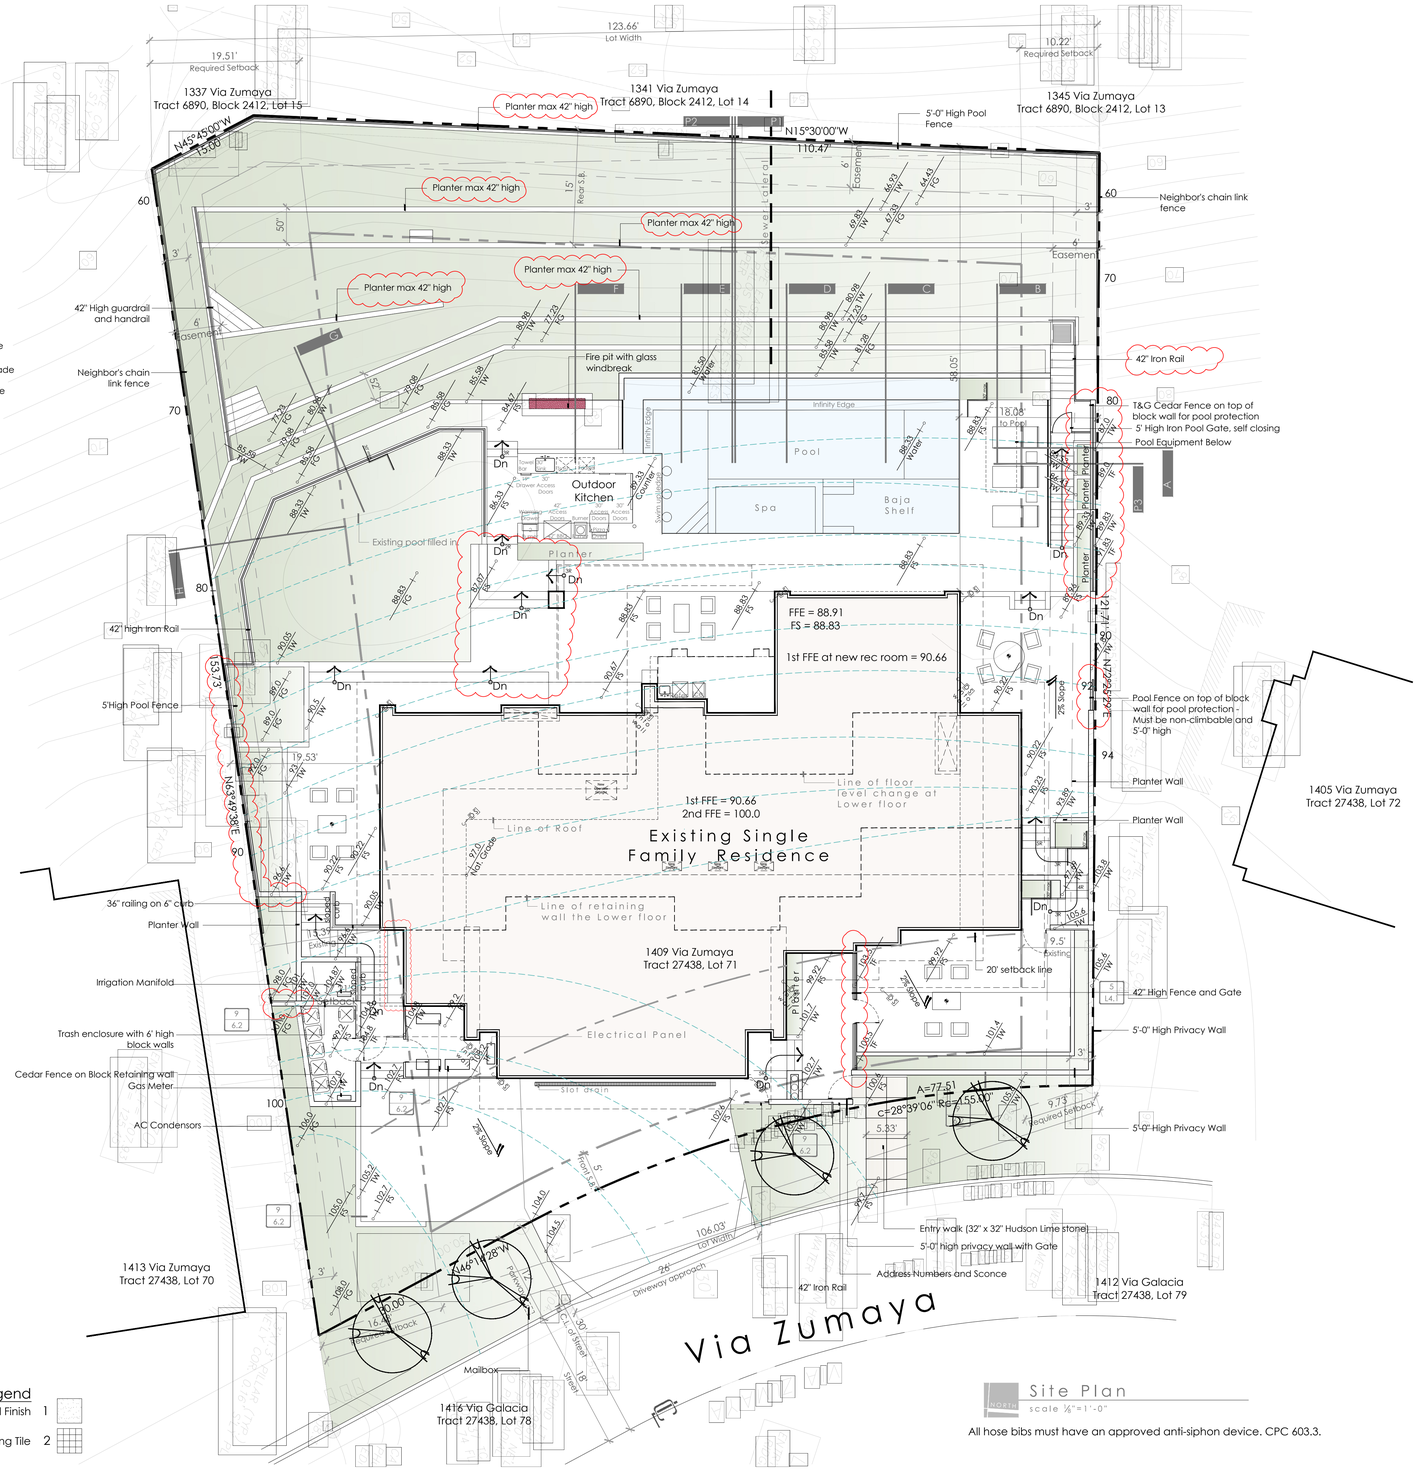

Pool Legend

QuartzScapes Barbados Blue Pool Finish — 1

Pool Coping Tile — 2

Site Plan

scale 1/8"=1'-0"

All hose bibs must have an approved anti-siphon device. CPC 603.3.

BUCHMANN DESIGN

746 4th st. hermosa beach
office # 310•896•8331
office@buchmann-design.com

SHINODA RESIDENCE

1409 Via Zumaya, Palos Verdes Estates, California 90274

LICENSED ARCHITECT BRETT ALOIS BUCHMANN C-33801 7.31.21 STATE OF CALIFORNIA

Site + Roof Plan

SP

1507

November 27, 2020

Cover Sheet | Site + Roof | 1st Floor | 2nd Floor | Elevations | Details | Schedules | Info